FilmL.A., Inc.
1201 W. 5th Street, Suite T-800
Los Angeles, CA 90017
t: (213)977-8600 - f: (213)977-8601
www.filmla.com

Summary Information

Permit No: F00050939-D **Type of Permit:** FILMING **Release Date:** 04/25/2012

Production Company WOODRIDGE PRODUCTIONS INC

Insured Company Name WOODRIDGE PRODUCTIONS INC
Contact Phone No. 1 310-244-1900
Contact Phone No. 2 818-989-1139
Fax 818-989-1164
Address 14533 GAULT ST
VAN NUYS, California 91405

Production Title THE CLIENT LIST

Type of Production TV Drama

Producer PRESTON FISCHER

Director WENDEY STANZLER

1st AD DICK FEURY

Production Manager JEANNE VAN COTT

FilmL.A. Coordinator Adrian Fayad

Location Manager DIANE FRIEDGEN
Primary Phone Mobile - 310-991-3630
Secondary Phone

Location Assistant BRAD WARDEN
Primary Phone Mobile - 310-991-3630
Secondary Phone

Fees

Posting 1200	$276.00
Notification Charge	$155.00
LA CITY LANE AND STREET CLOSURE FEE	$312.00
FILMLA FILM PERMIT RIDER FEE	$100.00

Total Permit Fee $843.00

Number of Locations 1

NOT A PERMIT

FilmL.A., Inc.
1201 W. 5th Street, Suite T-800
Los Angeles, CA 90017
t: (213)977-8600 - f: (213)977-8601
www.filmla.com

Summary Information — Location

Permit Number	F00050939-D	**Location Manager**	DIANE FRIEDGEN
Production Company	WOODRIDGE PRODUCTIONS INC	Primary Phone	Mobile - 310-991-3630
Insured Company	WOODRIDGE PRODUCTIONS INC	Secondary Phone	
Production Title	THE CLIENT LIST		

Location Address 14955 Calvert St, Van Nuys, CA, 91411

Location Type Stage

Film Dates 4/26/2012 - 4/26/2012 00:00 - 00:00 1 day

Open or Closed to the Public Closed

Generic Conditions
All vehicles must be parked on private property
Must Maintain 5' Clearance on Sidewalks/Walkways
No cast or crew parking on area streets
No interference with vehicular or pedestrian traffic
Number of uniformed officers listed on the permit is a minimum requirement. Permittee remains responsible for deploying a sufficient number of uniformed officers to provide traffic and crowd control to ensure the safety of the film crew and the public.
Traffic control must be done in accordance w/MUTCD

Please see attached document Calvert st btw 15041 Calvert st BS Curb +1 THE CLIENT LIST.pdf

Equipment on Location

Type	Quantity
5 or 10 ton trucks	5
Cast/Crew vehicles	100
Condors	1
Cranes	1
Cube Trucks	3
Generator	2
Honey Wagons	1
Motor Homes	5
Picture vehicles	3
Portable restrooms	1
Scissor Lifts	1
Semi Trucks	4
Stakebed Trucks	4
Trailers	4
Vans	4

Personnel on Location

Type	Quantity
Cast	5
Crew	75
Extras	30
Off-Duty/Retired LAPD Officer(s)	2

Filming Activities Drive ups & away; Equipment on sidewalk, in curb lane & across street; Interior and exterior dialogue; Intermittent pedestrian control; Intermittent traffic control - 2 minutes standard; ITC in alley (between Calvert and Delano) behind 14955 Calvert from 8am - 1pm. dolly track and camera in alley;

Jurisdiction **Political:** Los Angeles City - Council District 06 **Police:** Los Angeles Police Department **Fire:** Los Angeles City

Thomas Guide **Page:** 531 **Grid:** J7

Approvals

FILMLA. CLOSURES	Jennifer Morelos
LOS ANGELES CITY DEPARTMENT OF PUBLIC WORKS	Janice Takimoto
LOS ANGELES POLICE DEPARTMENT	Mark Buck

Parking **Base Camp** **Crew Parking**

NO PERMIT

FilmL.A., Inc.
1201 W. 5th Street, Suite T-800
Los Angeles, CA 90017
t: (213)977-8600 - f: (213)977-8601
www.filmla.com

Summary Information — Location

Permit Number	F00050939-D	**Location Manager**	DIANE FRIEDGEN
Production Company	WOODRIDGE PRODUCTIONS INC	Primary Phone	Mobile - 310-991-3630
Insured Company	WOODRIDGE PRODUCTIONS INC	Secondary Phone	
Production Title	THE CLIENT LIST		

	Location Type : Filming Location	Location Type : Filming Location
Posting "No Parking" signs	B/S CALVERT ST., 14955 CALVERT ST - 400' EAST	
Approximate Footage	901 - 1200	**Log Number** 34852
Date(s)	4/26/2012 to 4/26/2012	**Time(s)** 00:00 to 00:00
Lane / Full Closure	ALTERNATING B/S CURB LANE CLOSURES CALVERT ST., 15041 CALVERT ST - 400' EAST	
Approximate Footage	0 - 300	
Date(s)	4/26/2012 to 4/26/2012	**Time(s)** 19:00 to 22:00

NOT A PERMIT

Permit #F000509939-D

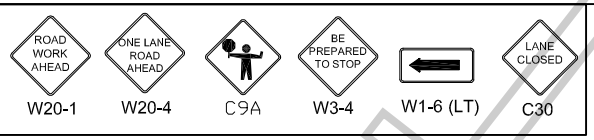

FILM L.A.:
ADRINA FAYAD

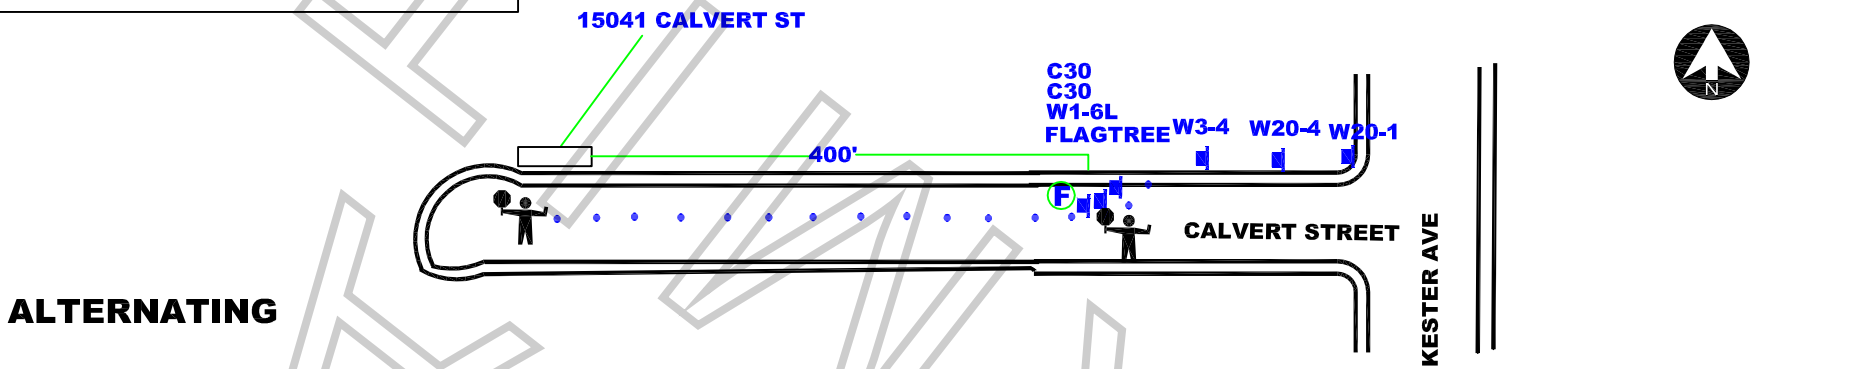

ALTERNATING

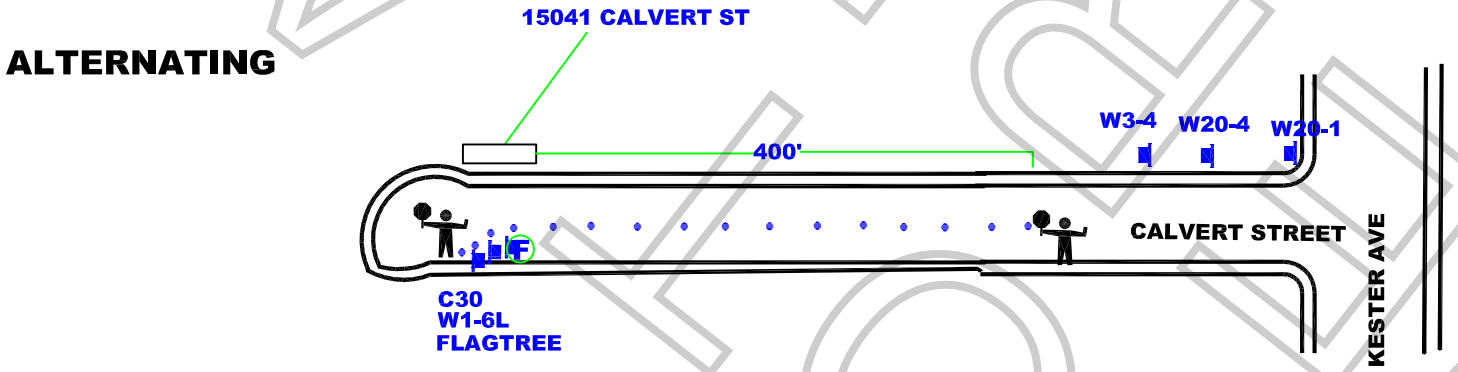

ALTERNATING

WORK ZONE TRAFFIC CONTROL PLAN GENERAL NOTES

ALL TRAFFIC CONTROL WILL BE INSTALLED AND CONFORM TO THE MUTCD AND WATCH MINIMUM REQUIREMENTS

1. DATE/TIME: 4-26-12 FROM 19:00 HOURS TO 22:00 HOURS.
2. ALL SIGNING, STRIPING, AND TRAFFIC CONTROL DEVICES SHALL CONFORM TO THE (CURRENT) STATE OF CALIFORNIA DEPARTMENT OF TRANSPORTATION (CALTRANS) STANDARD PLANS AND STANDARD SPECIFICATIONS, CALIFORNIA MUTCD, AND ANY ADDENDUMS THERETO, AND AS SHOWN ON THESE PLANS, SYMBOLS AND ABBREVIATIONS USED ARE SHOWN ON CALTRANS STANDARD PLANS A10A&B, A20A-D, AND A24A-E.
3. THERE WILL BE NO INTERFERENCE WITH TRAFFIC SIGNALS OR CROSSWALKS.
4. CONES WILL BE 28" MINIMUM HEIGHT AND HAVE REFLECTORIZED SLEEVES FOR NIGHT WORK.
5. POLICE WILL DIRECT TRAFFIC IF NECESSARY.

JCL BARRICADE COMPANY.
2334 E. EIGHTH ST., CA 90021
Ph: (213) 622-9775 * Fax: (213) 622-9790
CA Lic # 805357
TRAFFIC PLAN DRAWN BY:
ISMAEL RODRIGUEZ
Traffic control plan is drawn per MUTCD & 2009 Work Area Traffic Control Handbook

TRAFFIC CONTROL FOR:	PROJECT LOCATION:	LOCATION CONTACT:
THE CLIENT LIST	CALVERT ST 400' EAST OF 15041 CALVERT ST CITY OF LOS ANGELES, CA	DAVE STANLEY OFFICE # 818.706.8022

REV#	DATE	REVISION DESCRIPTION